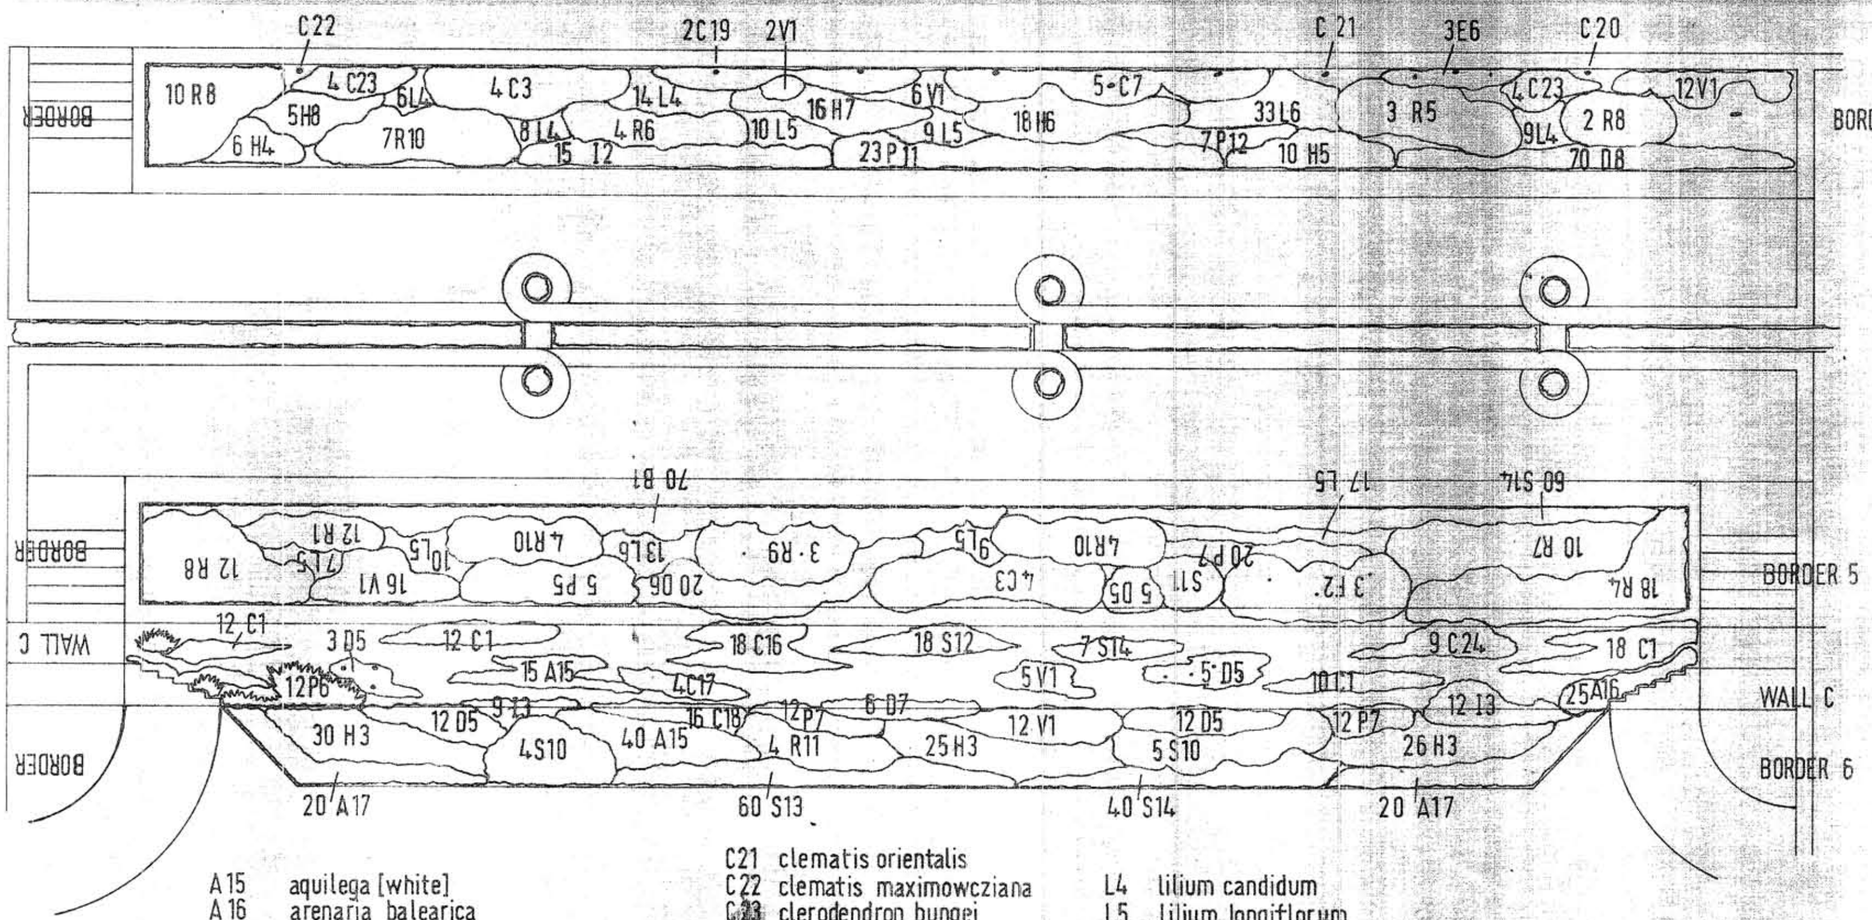

A15	aquilega [white]	C21	clematis orientalis	L4	lilium candidum
A16	arenaria balearica	C22	clematis maximowcziana	L5	lilium longiflorum
A17	asarum europaeum	C23	clerodendron bungei	L6	lilium tigrinum
C1	campanula carpatica bressingham white.	C24	corydalis ochroleuca	P6	phyllitis scolopendrium
C3	cassinia fulvida	D5	digitalis excelsior hybrid.	P7	polygonatum hybridum
C7	choisya ternata	D7	dryopteris filix mas	R5	rosa gallica blush
C16	campanula carpatica blue moonlight	E6	escallonia macracantha	R6	rosa celestial
C17	campanula latifolia gloaming	H3	helleborus niger	R7	rosa damascena quatre saissons
C18	campanula latifolia alba	H5	hosta royal standard	R8	rosa virginiana
C19	ceanothus gloire de versailles	H6	hemerocallis bonanza	R10	rosa rubrotincta hebes lip
C20	clematis montana	H7	hemerocallis hyperion	R11	rhododendron
		H8	hemerocallis croesus	S10	skimmia japonica fragrans
		I2	iberis sempervirens	S12	symphyandra hoffmanii
		I3	iris foetidissima	S13	saxifrage umbrosa
				S14	saxifrage umbrosa colvillei
				V1	verbascum gainsborough
				D8	dianthus mrs sinkins
				P11	potentilla wm. rollinson
				P12	potentilla glory of nancy

B1	bergenia cordifolia	L5	lilium longiflorum
C3	cassinia fulvida	L6	lilium tigrinum
D5	digitalis excelsior hybrids	P7	polygonum hybridum
D6	delphinium galahad	P5	perenettya mucronata
F2	torsythia [seibold i] suspensa		

R1	rosa chinensis natalie nypels	S11	spirea thunbergii
R4	rosa pimpinellifolia dble wht	S14	saxifrage umbrosa colvillei
R7	rosa damascena quatre saissons	V1	verbascum gainsborough
R8	rosa virginiana		
R9	rosa virginiana plena [d'amour]		
R10	rosa rubrotincta [hebes lip]		

note:

COUNTY OF SOMERSET
County Hall, Taunton 0823 . 3451 ext.

B. C. ADAMS F.R.I.B.A.
County Architect

job architect
MP/LMCR

job title
HESTERCOMBE GARDENS
REVISED PLANTING 1974

drawing title
THE WEST RILL OR WATER TERRACE

job no.	drawing no.
FB9(G)M	NP4
C1/Sfb	revision suffix

scale	date	drawn	checked
1/8 in to 1ft	Sept 1974	MP	

UDO